



भारतीय प्रबंध संस्थान लखनऊ, नोएडा परिसर
Indian Institute of Management Lucknow, Noida Campus

Plot no. B-1, Sector -62 Institutional Area, Noida-201307, U.P.
Tel: 0120-6678521/8426 Website: - www.iiml.ac.in
Email id: estateoffice_nc@iiml.ac.in

IIML-NC/RFQ/2026-27/5/3 **Dated: 30/09/2026**

REQUEST FOR QUOTATION

Dear Sir,

On behalf of the Director of Indian Institute of Management, Lucknow (IIML) you are hereby invited to quote your rates for "**Creation of Selfie Point at IIM Lucknow Noida Campus.**", Plot no. B-1, Sector -62 Institutional Area, Noida-201307, U.P. as per details given below:

The work shall have to be completed within **30 DAYS** from the date of award of work/letter of intent. The tender document should be signed in ink on each page of the tender, and any cutting or overwriting should accordingly be signed. All the papers should be submitted duly signed by the tenderer.

The condition of this notice and that mentioned in General Conditions, Special Conditions and BOQ enclosed will be binding on the tenderer. The Director, Indian Institute of Management, Lucknow reserves the right to reject one or all the tenders without assigning any reason. No claim, whatsoever, shall be entertained on this account.

The validity of the tender shall be 60 days from the date of opening of tenderers. Tenderers incorporating additional conditions, discounts, and rebates are liable to be rejected.

Tenderers are advised to physically see the conditions of work and workplace before quoting. No deviation of rates or conditions of the contract will be accepted on account of ignorance of the workplace conditions after the award of the work. They are specifically advised to see the approachability of material and working conditions at the site.

Thanking you,
Yours faithfully,


Head Administration

- Encls:** 1. Instruction for Quotation: -
2. General Terms and Conditions
3. Special Conditions.
4. Bill of Quantity

INSTRUCTION FOR QUOTATION: -

Head Administration, Indian Institute of Management Lucknow, Noida Campus on behalf of Director, IIM Lucknow Noida campus invites request for quotation from Firms/ Contractors Registered in appropriate class as per details given below: -

1. **Last date & time of submission of Quotation:** - 11.10.2026 till 17:30 Hr.
2. **Must be submitted in tender box kept on ground floor of Administrative Block in two separate sealed envelopes.**
3. **Address:** IIML-Noida Campus, Plot no. B-1, Sector -62 Institutional Area, Noida-201307, U.P

BID SUBMISSION CHECK LIST

The sealed quotation (complete in all respect) must be submitted in tender box kept on ground floor of Administrative Block in two separate sealed envelopes as explained below: -:-

File – 1		
Sl. No.	Documents	Content
1	Technical Bid	Certificate of work experience of civil work amounting Rs 2,50,000/- in last 5 years.
2		Certificate of GST Registration.
		Average annual Turnover of Rs 2,50,000 in any one year in last three financial year ending 2026.
3		Bidder shall sign all pages of the quotation document and attached the scanned copy of the same.
File – 2		
Sl. No.	TYPES	Content
1.	Financial Bid	Price bid should be submitted in signed BOQ format.



GENERAL TERMS AND CONDITIONS

1. NAME OF WORK

Creation of Selfie Point at IIM Lucknow Noida Campus

2. SCOPE OF WORK

1. Construction of a wall-type selfie point at IIM Lucknow, Noida Campus, including excavation, earth filling, PCC, RCC foundations, columns and beams as per approved drawings.
2. Construction of brick masonry wall and stepped/plinth elements, including reinforcement, shuttering, plastering and waterproofing treatment.
3. Providing and laying approved vitrified tiles and flamed-finish granite on the wall, steps and planter areas, including all associated bedding, grouting and finishing works.
4. Providing exterior textured paint, PU sealant, planter works and all necessary finishing/rectification works to achieve the required architectural appearance.
5. Providing and fixing a custom-made cast brass IIM Lucknow name plate/logo, including concealed fixing, anchors, transportation, installation and all incidental works, complete in all respects.
6. Other electrical work as per BOQ attached.

3. OWNER

Indian institute of management Lucknow, Noida campus B-1, Sector -62 Institutional Area, Noida-201307, U.P.

4. ENGINEER/ENGINEER-IN-CHARGE

Executive Engineer, IIM, or any person designated from time to time by the owner and shall include those who are expressly authorized by him to act for and on his behalf for the operation of this contract.

5. CONTRACT RATES

The contract rates are for work to be done in IIML Noida Campus, and shall be firm throughout the currency of the contract including the extended period, if any, and shall not be subjected to any escalation due to any reason whatsoever it may be.

No escalation claim shall be entertained for any statutory increase by the Local Authorities or State/Central Government during the contract period.

The contract price shall be inclusive of the cost of all materials, labor, plants, and GST for the proper completion of jobs to the entire satisfaction of the owner and as per the technical specifications.

6. COMMENCEMENT DATE



The date of commencement of work shall be the date of issue of the Letter of Intent (LOI). The contractor shall have to start the execution of work within 07 days from the date of issue of the LOI.

7. **PERIOD OF COMPLETION**

The period of completion shall be 30 working days from the date of L.O.I.

8. **PAYMENT TERMS**

The contractor may prepare and submit the bill based on the work completed and measured jointly by the IIML-NC engineer & contractor. 5% retention money will be deducted from each bill and shall be released after the completion of the defect liability period of 12 months. The vendor shall submit all documents required by the Accounts Department, such as the E-Way Bill, billing challan with matching HSN code, MTC and any other applicable documents, as per the requirement and applicability.

9. **TAX/DUTIES**

All taxes/duties, GST, or any other taxes or levies, etc. payable to any authorities whatsoever shall be borne by the contractor and the owner accepts no responsibilities or liability whatsoever on this account.

The rates shall remain firm and no enhancement/escalation on account of any statutory/other increases by Local Authorities, State/Central Government shall be entertained.

10. **TESTING OF MATERIALS**

Samples of various materials required for testing shall be provided free of charge by the Contractor. Testing charges if any shall be borne by the contractor. All other expenditures required to be incurred for taking the samples; conveyance, packing, etc. shall be borne by the contractor himself.

11. **AWARD OF WORK**

IIM can award the work to the firm (s) offering the lowest overall total given in the financial bid. The firm (L-1) will be awarded the work.

12. **INSPECTION AND TESTING**

The IIML-NC or its authorized representatives shall have full power to inspect the work or examine the material. Acceptance of any material shall in no way relieve the contractor of his responsibility for meeting the requirements of the specifications. The contractor shall afford and procure for the owner every facility and assistance to carry out such inspection/tests. The cost of any special tests and/or analyses not called for in this specification shall be borne by the contractor. After completion of works, if any difference is found the same will be rectified by the contractor though it may require rework of any or all activity involved in the scope of work.

13. **LABOUR CAMP**



The contractors at their own risk and cost shall establish the Labor Camps outside the campus premises. No manpower of the contractor will be allowed to stay inside the complex. The contractor will have to make arrangements for staying/accommodation for his manpower outside the complex. Nothing extra shall be payable on this account.

14. **RETENTION MONEY:**

The 5% shall be deducted from each running account bill or final bill of the contractor as Retention Money. The 5% Retention Money shall be released to the contractor after the satisfactory completion of the Defect Liability Period of 365 days. If a successful tenderer fails to commence the work within 2 days from the date of issue of the Letter of Intent, the Institute may reject the award of work and get the work done by engaging another agency.

15. **SUB-STANDARD MATERIALS**

Any material rejected by the owner shall be removed from the site within 48 hours of the issue of instructions to this effect by the owner. Failing which, the IIML shall have to right to get these removed at the cost of the contractor and the contractor shall have no claim whatsoever in this regard.

16. **SPECIFICATION**

The contractor shall perform work in accordance with the latest CPWD Specifications and as per the direction of the Engineer in charge.

17. **DEFECT LIABILITY PERIOD**

12 months from the actual date of completion.

18. **SECURED ADVANCE**

No secured advance shall be paid.

19. **CORRESPONDENCE**

All correspondence shall be addressed to:

Head Administration

First Floor, A1 Building.

Plot no. B-1, Sector -62 Institutional Area, Noida-201307, U.P.

20. **JURISDICTION**

The contractor shall be subject to the jurisdiction of the courts of Lucknow only.



Head Administration



SPECIAL CONDITIONS

1. Where the work is found substandard the contractor shall be liable to rectify it to the satisfaction of Engineer-in-Charge by either rectifying or replacing.
2. All signatures in tender documents shall be dated as well as all the pages of all sections of the tender document shall be initiated at the lower right-hand corner and signed wherever required in the tender papers by the tenderer or by a person holding power of attorney authorizing him to sign on behalf of the tenderer before submission of tender.
3. No mobilization advance will be paid to the contractor.
4. If the altered/additional or substituted work or any additional work is required to be as per the IIML-NC requirement for which there are no established rates in BOQ and Delhi Schedule of Rates, the same shall be payable as per the provision stated hereunder.
5. If direct working out is not possible as mentioned in 4 & 5 above, the contractor shall be paid on the basis of the actual cost of material and labor cost plus 15% towards profit, supervision, overheads establishment, plants, machinery etc.
6. The rates quoted by the contractor and accepted by the Institute shall be firm and fixed for the above work and no escalation shall be paid to the contractor in this account.
7. In case the Institute is not satisfied with the performance of the contractor or the contractor delay the work, the Institute is empowered to get the work completed by another agency and debit the expenditure on the contractor's account. No objection or claim, whatsoever on this account will be entertained.
8. Rates given should be **inclusive of all Central, State, and Local taxes including Trade Tax on works contracts.**
9. Rates shall be deemed, inclusive of payments of dues by the contractor to the labour in accordance with the prevailing labour laws.
10. The work is to be executed in accordance with the latest Central Public Works Department (C.P.W.D.) specifications & contractor is required to follow all the applicable labour laws as specified in CPWD manual.
11. IIML-NC, reserves the right to curtail or enhance the scope of work either by deletion of certain items entirely or by reducing/increasing the quantities of certain items as required and reviewed by the Institute from time to time, and therefore, the final value of the work shall be worked out and paid to the extent of work actually carried out.
12. In case of defective works the same shall be rectified by the Contractor at his cost.
13. IIM Lucknow, Noida Campus reserves the right to terminate the agreement even without giving notice in the event the performance of the contractor is not found satisfactory.
14. Income Tax as per the rules will be deducted from the bill and the amount so deducted will be credited to the Income Tax authorities and a certificate of the amount credited will be issued by the account section of IIM Lucknow, Noida Campus.




15. Prevailing Turnover Tax will be recovered as per Government rules if applicable.
16. The dispute, if any, will be referred to the Director, IIM and his decision will be final and binding.
17. All disputes arising out of the order will fall under the jurisdiction of Lucknow Court.
18. Prior intimation will have to be given to the Engineer In-charge/JE by the contractor if he proposes to work on Sundays or any other holidays. The additional cost of wages and any other cost by overtime or shift work shall be borne in full by the contractor.
19. The contractor/ firm/ company shall be responsible and shall bear all costs and losses if any institute assets/items/tanks/ property etc. are found damaged.
20. The site shall be handed over to the Institute in working condition after satisfactory completion of the work. The unserviceable material shall be removed from the site and disposed of at Junkyard.
21. The terms & conditions given in the quotation inviting notice are also part of the General Terms and Conditions.
22. All the conditions of GCC available on the IIML website will be applicable. Link <https://www.iiml.ac.in/sites/default/files/upload/tender/293037022gcc.pdf>
23. The contractor should strictly adhere all the safety rules and regulations. The contractor shall be required to provide necessary safety arrangements to avoid any accidents. He shall be solely responsible for any accidents and payment of any compensation related to such accidents.
24. The contractor shall indemnify and keep indemnified the Indian Institute of Management, Lucknow Noida Campus against payments to be made under and for the observance of the laws aforesaid and the C.P.W.D. Contractor's Labour Regulations without prejudice to his right to claim indemnity from his sub-contractors.
25. Tender terms & conditions also include GCC which is uploaded on the IIML website and also part of this contract and its terms and conditions shall be binding to both IIML and the successful Tenderer. So please read it properly. Link <https://www.iiml.ac.in/sites/default/files/upload/tender/293037022gcc.pdf>
26. Please follow the rules of the security department at the main gate and the workplace.
27. For any site work, the contractor will have to follow the working schedule as per the lifting/distribution timing as suggested by the Engineer in Charge. No compensation in this regard will be given.
28. 0.05% per day of contract value for delays up to 15 days. 0.10% per day of contract value for delay from 15-30 days and for delay beyond 30 days it will be 0.25 % of the contract Value per day. The total levy of this Liquidated damage shall not exceed more than 10% of the contract value.



In case the delay continues beyond 2 Months then the tender/ Contract will be automatically canceled. Under These circumstances, the EMD/Performance Security/Retention available with the Institute will be forfeited. The Agency will be debarred from Biding with IIM Lucknow and will be blacklisted for 2 Years.

29. The contractor shall be responsible for the acts and deeds of its staff. IIM Lucknow will in no way be responsible for violation of any applicable law, rules and/or other loss caused either by the contractor or its staff.
30. IIM Lucknow Noida Campus reserves its right to recover from periodical payments to be made to the Contractor, any loss or damage that may be caused to the equipment, machinery, building or any other property of IIM Lucknow by negligence or any other reason whatsoever by the Contractor.
31. The contractor shall be bound to maintain a service record of complaints received and attended by his staff. The Staff will be under the control and supervision of the Contractor including their performance and discipline.
32. The Contractor shall be responsible for complying with the provisions of all the applicable laws and other enactments and amendments made thereto, from time to time, and the labour laws as may be in force and applicable.
33. None of the staff of the contractor shall be liable to claim any sort of employment with IIM Lucknow Noida Campus.
34. The Contractor shall ensure that the workmen employed are medically fit and in sound mind and health.
35. The contractor would ensure that his staff must have Identity cards to enter the premises of the IIM Lucknow Noida Campus for due performance of duties.
36. IIM Lucknow Noida Campus expects the contractor to ensure that his staff should maintain courteous behaviour.
37. The contractor should ensure that his staff should not be under the influence of liquor or any other such substance while on duty and any damage caused by such of the contractor's employee will be borne by the contractor.

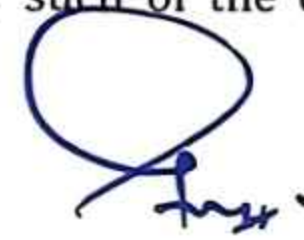

Head Administration



FINANCIAL BID
(To be submitted in separate envelope)

BILL OF QUANTITY

Creation of Selfie Point at IIM Lucknow Noida Campus.

Sl No	Description	Estimated Amount	Quoted Rate (% below/above) of Estimate Amount	Quoted Amount
1	Creation of Selfie Point at IIM Lucknow(Noida Campus).	Rs 4,35,095/-		

Please note: -

1. Any additional conditions will not be entertained.
2. The above rates are inclusive of all taxes as applicable.



Estimate for Construction of selfie Point at IIM Lucknow Noida Campus (Wall Type)

		Description of an Item	Nos	Length [Mtr.]	Bredth [Mtr.]	Depth/Height [mtr.]	Quantity	Rate	Unit	Amount
2.2.1		Earth work by mechanical / manual means in rough excavation, banking excavated earth in layers not exceeding 20cm in depth, breaking clods, watering, rolling each layer with 1/2 tonne roller or wooden or steel rammers, and rolling every 3rd and top-most layer with power roller of minimum 8 tonnes and dressing up in embankments for roads, flood banks, marginal banks and guide banks or filling up ground depressions, lead upto 50 m and for all lift : All kinds of soil								
			1	6.5	2	1	11	195.1	cum	5138.9
2	4.1.8	1:4 B (1 Cement : 4 coarse sand (zone-III) derived from natural sources : 8 graded stone aggregate 40 mm nominal size derived from natural sources)								
			1	6	1.5	0.1	0.9	6812	cum	6130.8
3	6.1.1	Brick work with common burnt clay F.P.S. (non modular) bricks of class designation 7.5 in foundation and plinth in Cement mortar 1:4 (1 cement : 4 coarse sand)								
		wall	1	6	0.3	1.5	2.7			
		step 1	1	6	0.15	0.9	0.81			
		step 2	1	6	0.15	0.6	0.54			
		step 3	1	6	0.15	0.3	0.27			
		Total	1				4.32			
		Total after adding 5% extra					4.536	7370.65	cum	33433.27
5	13.4.1	12 mm cement plaster of mix 1:3:4 1:1:4 (1 cement : 4 coarse sand) sqm								
		wall	2	6		2.5	30			
		step 1	1	6		0.45	2.7			
		step 2	1	6		0.3	1.8			
		step 3	1	6		0.15	0.9			
							35.4	357.35	sqm	12650.19
6	4.1.2	Extra for providing and mixing water proofing material in cement concrete work in doses by weight of cement as per manufacturer's specification						18.15	Per bag of 50kg cement used (5 bag cement)	90.75
7	5.1.2	Providing and laying in position specified grade of reinforced cement concrete, excluding the cost of centering, shuttering, finishing and reinforcement - All work up to plinth level : 1:5:3 (1 cement : 1.5 coarse sand (zone-III) derived from natural sources : 3 graded stone aggregate 20 mm nominal size derived from natural sources)								
		column foundation	2	1.2	1.2	0.25	0.72			
		Beam B1	1	6	0.3	0.45	0.81			
		Beam B2	1	6	0.3	0.15	0.27			
		column	2	1.5	0.3	0.3	0.27			
		Total					2.07			
		adding 5% extra					2.1735	9045.75	cum	19660.93763
8	5.9.6	Centering and shuttering including strutting, propping etc. and removal of form work for Columns, piers, abutments, pillars, posts and struts								
		column	8	1	0.3	1.5	3.6			
		foundation	8	1	1.2	0.25	9.6			
		beam	2	1.2		6	14.4			
		Total					27.6			
		after adding 05% extra					28.98	961.3	sqm	27858.474
9	11.4.1.3	Providing and laying Vitrified tiles in floor in different sizes (thickness to be specified by the manufacturer) with water absorption less than 0.08% and conforming to IS 15622, of approved brand & manufacturer, in all colours and shade, laid on 20 mm thick cement mortar 1:4 (1 cement : 4 coarse sand) jointing with grey cement slurry @ 3.3 kg/sqm including grouting the joints with white cement and matching pigments etc. The tiles must be cut with the zero chipping diamond cutter only. Laying of tiles will be done with the notch trowel, pier, wedge, clips of required thickness, leveling system and rubber mallet for placing the tiles gently and easily 11.4.1.3.5 Size of Tile 1200 x 1800 mm as per the direction of engineer incharge								
		wall	2	5.4	1	1.5	16.2			
		column	2	4	0.3	1.5	3.6			
		steps	1	6	0.15	6	0.9			
		Total					19.8			
		after adding 5%					19.8	2838	sqm	56192.4

✓

10	11 55 1	Providing and laying flamed finish Granite stone flooring in required design and patterns, in linear as well as curvilinear portions of the building all complete as per the architectural drawings with 18 mm thick stone slab over 20 mm (average) thick base of cement mortar 1:4 (1 cement : 4 coarse sand) laid and jointed with cement slurry and pointing with white cement slurry admixed with pigment of matching shade including rubbing, curing and polishing etc. all complete as specified and as directed by the Engineer-in-Charge Flamed finish granite stone slab Jet Black, Cherry Red, Elite Brown, Cal Eye or equivalent							
		Planter	1	0.6		6	3.6		
						Total	3.6		
						adding 5 % extra	3.78	3186.7	sqm
									12045.726
11	2.25(a)	Excavating, supplying, stacking and filling of local earth (including royalty) by mechanical transport upto a lead of 5km also including ramming and watering of the earth in layers not exceeding 20 cm in foundation trenches, plinth, sides of foundation etc. complete for all lift							
			1	6	1.5	0.9	8.1		
			-2	1	1	0.9	-1.8		
							6.3	700.5	cum
									4413.15
12	13.45 1	Finishing walls with textured exterior paint of required shade. New work (Two or more coats applied @ 3.28 ltr/10 sqm) over and including priming coat of exterior primer applied @ 2.20kg/10 sqm							
			2	6		1.5	18		
			2	1.5		1.5	4.5		
						Total	22.5	223.6	sqm
									5031
13	5.22 4	Steel reinforcement for R.C.C. work including straightening, cutting, bending, placing in position and binding all complete above plinth level. Thermo-Mechanically Treated bars of grade Fe-500D or more							
		@ 125 kg per cum					271.6875	107.85	kg
									29301.49688
14	21.19	Filling the gap in between aluminium/ stone/ wood frame and adjacent RCC/Brick/ Stone/ wood/ Ceramic/ Gypsum work by providing weather/ structural non sag elastomeric PU sealant over backer rod of approved quality as per architectural drawings and direction of Engineer-in-charge complete, complying to ASTM C920, DIN 18540-F & ISO 11600							
						lump sum	15	148.1	metre
									2221.5
15	MR	Providing & Fixing custom-made Cast Brass Name Plate of size 4 M x 1.5 M, made of solid cast brass (5 mm thick) with raised polished IIM Lucknow logo, raised letters, antique brass finish with protective lacquer coating, complete with concealed SS studs, chemical anchors, drilling in granite wall, transportation, installation and all incidental charges complete.							
						as per drawing	1	1,01,400.00	job
									101400
						Grand Total			315568.593

Indian Institute of Management Lucknow, Noida Campus						Annexure-A
Estate Department						
Detailed Estimate						
Sub:-Electrical work for Construction of New Selfie Point at IIML Noida Campus						
S. No.	Reference	Description	Qty.	Unit	Rate(Rs.)	Amount
	MR	Supply, installation, testing and commissioning of 12W LED Architectural Downlight IP65, 3000K, Beam Angle. 24° to 36°, CRI >80, Die-cast Aluminium Housing, Surge Protection as approved by Engineer-in-Charge as per requirement	7	Nos	3,336.00	23,352.00
	MR	Supply, installation, testing and commissioning of 12W LED Landscape Uplight IP67, 3000K, Narrow Beam 15° to 24°, SS316 Trim, Die Cast Aluminium Housing as approved by Engineer-in-Charge as per requirement	7	Nos	3,385.00	23,695.00
	MR	Supplying, installation, testing and commissioning of LED Strip Light with driver for the size of length 5 mtr or 50 mtr as per site requirement with Surge Protection, Flexible for outdoor with IP 65 High color consistency ensures rich light quality light output 400 Lm/Mtr light, PCB to ensure good heat dissipation double layer copper for efficient flow of current, 6 w per meter AC Strip Light for perfect ambience including clamps for fixing, diffuser, channel, connection etc as required.	15	Meter	258.00	3,870.00
3	MR	Supply, installation, testing and commissioning of weatherproof junction box IP 65 suitable for termination and looping of outdoor lighting circuits for architectural uplights and downlights as approved by Engineer-in-Charge as per requirement.	14	Nos.	500.00	7,000.00
4	DSR 2025 Item No.1.17.3	Supplying and drawing following sizes of FRLS/HFFR PVC insulated copper conductor, single core cable in the existing surface/ recessed steel/ PVC conduit as required.	20	Meter	104.00	2,080.00
4	DSR 2025 Item No 1.17.21	Supplying and drawing following sizes of FRLS/HFFR PVC insulated copper conductor, single core cable in the existing surface/ recessed steel/ PVC conduit as required.	60	Meter	222.00	13,320.00
	DSR 2025 Item No 1.20.2	Supplying and fixing of following sizes of steel conduit along with accessories in surface/recess including painting in case of surface conduit, or cutting the wall and making good the same in case of recessed conduit as required. 25 mm	20	Meter	289.00	5,780.00
	DSR 2025 Item No. 15.16.1	Supplying and laying of following size DWC HDPE pipe ISI marked along with all accessories like socket, bend, couplers etc. conforming to IS 14930, Part II complete with fitting and cutting, jointing etc. direct in ground (75 cm below ground level) including excavation and refilling the trench but excluding sand cushioning and protective covering etc., complete as required. 63 mm dia (OD-63 mm & ID-51 mm nominal)	60	Meter	289.00	17,340.00
	MR	Supplying, installation, testing & commissioning of weather proof out door, Sheet Moulding Compound (SMC) box of required size, IP65/66, hinged door complete with heavy duty connector (3Phase, 4 Wire not less than 32 amps), din rail for fixing of DP/SPN MCB, Astronomical Timer, contractor etc. (but without MCBs and Astronomical switch, contractor) including connection as required.	1	Set	6,000.00	6,000.00
5	DSR 2025 Item No.2.10.3	Supplying and fixing 5 A to 32 A rating, 240/415 V, 10 kA, "C" curve, miniature circuit breaker suitable for inductive load of following poles in the existing MCB DB complete with connections, testing and commissioning etc. as required Double Pole	1	Nos.	696.00	696.00
	DSR 2025 Item No 2.10.1	Supplying and fixing 5 A to 32 A rating, 240/415 V, 10 kA, "C" curve, miniature circuit breaker suitable for inductive load of following poles in the existing MCB DB complete with connections, testing and commissioning etc. as required. Single pole	2	Nos	285.00	570.00

1025
1074.1

Supplying, Installation, Testing and commissioning of Astronomical Time switch of following configuration to be mounted in feeder pillars / Lighting DBs for automatic switching On & OFF of street lights at sun set & sun rise or twilight(Auto ON, Auto OFF, Auto modes) with manual override facility with 12/24 hour display format with suitable battery and indication for relay status i/c programming at site complete as required.

N.R

Providing, installing, testing and commissioning Maintenance Free Earthing System complete with copper bonded earth electrode, earth enhancement compound, inspection chamber, earth lead connection and all accessories as required, conforming to CPWD General Specifications for Electrical Works Part-I (Internal) and relevant IS standards.

N.R

Providing and laying 8 SWG G.I. earth wire for earthing of lighting distribution board, junction boxes, metallic lighting fixtures, conduits and associated electrical equipment complete with fixing accessories, clamps, saddles and connections as required.

N.R

Mounting Brackets, SS Hardware, Cable Glands, Lugs, Termination, Connectors and other miscellaneous work as required and directed by Engineer-in-Charge.

Grand Total(Inclusive GST)

1

Each

4,673.00

4,673.00

1

Set

6,500.00

6,500.00

30

Meter

55.00

1,650.00


1

LS


3,000.00

3,000.00


1,19,526.00

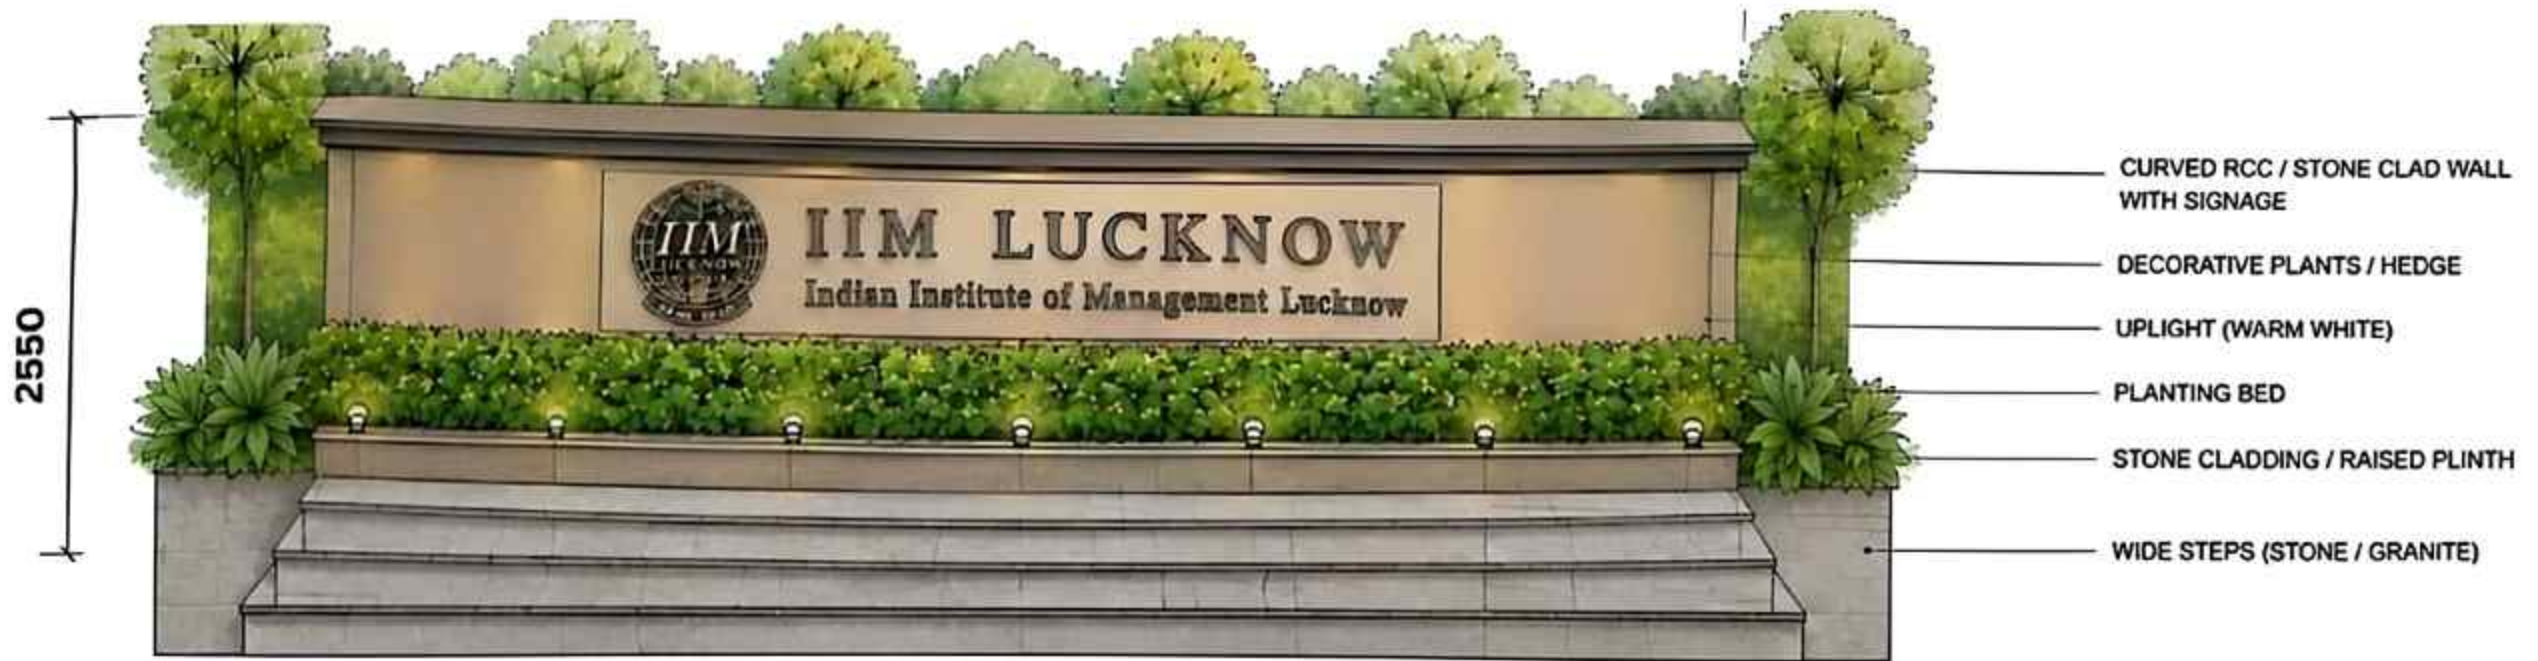

FRONT ELEVATION
SCALE 1:50

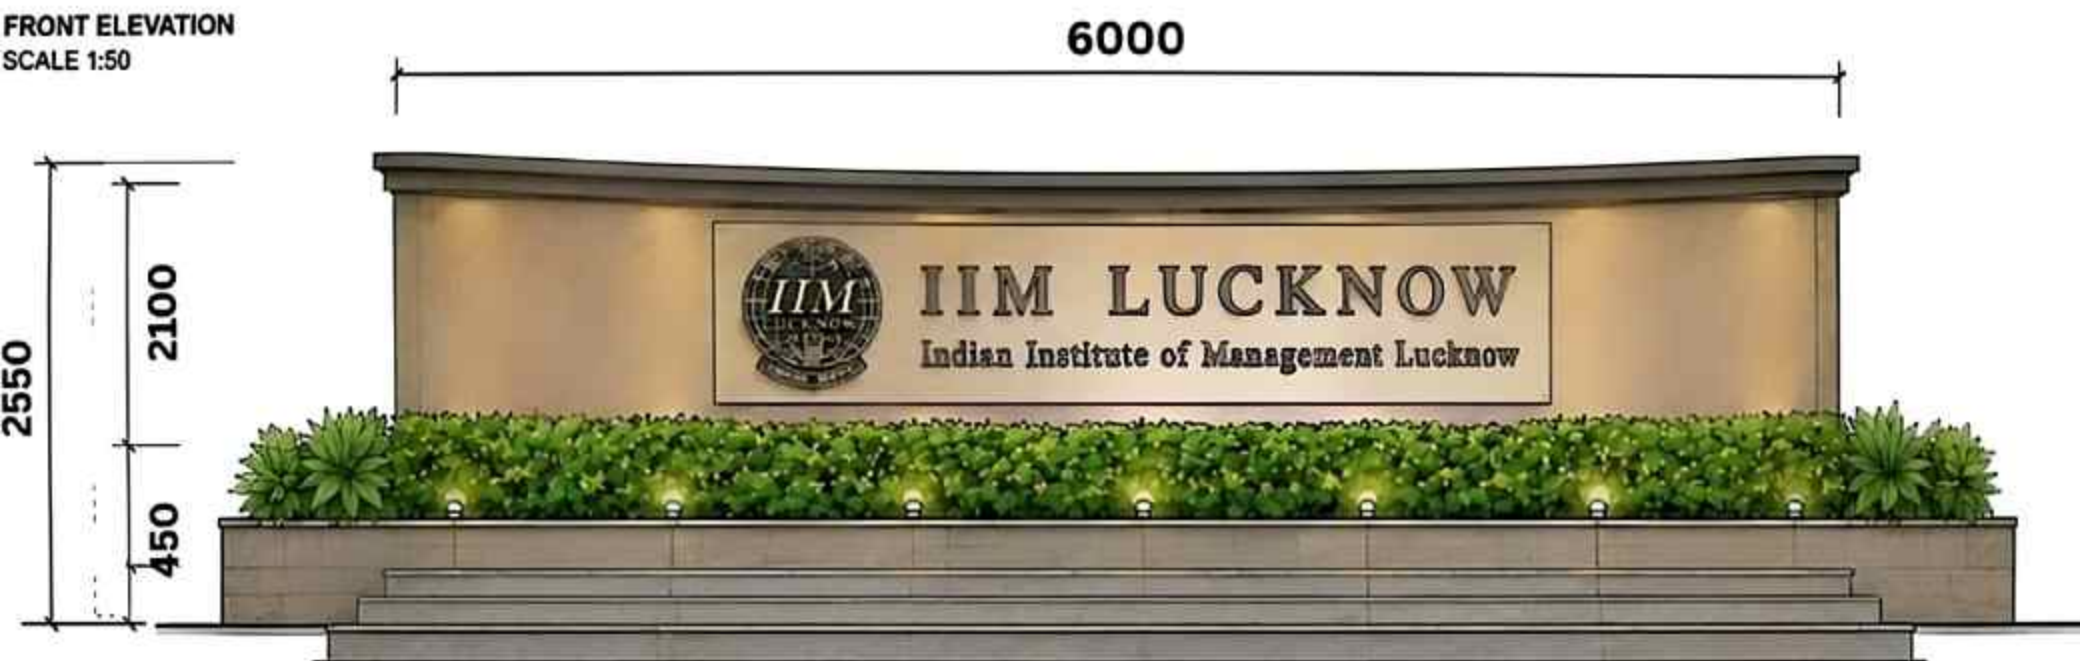

SIDE SECTION (TYPICAL)
SCALE 1:50

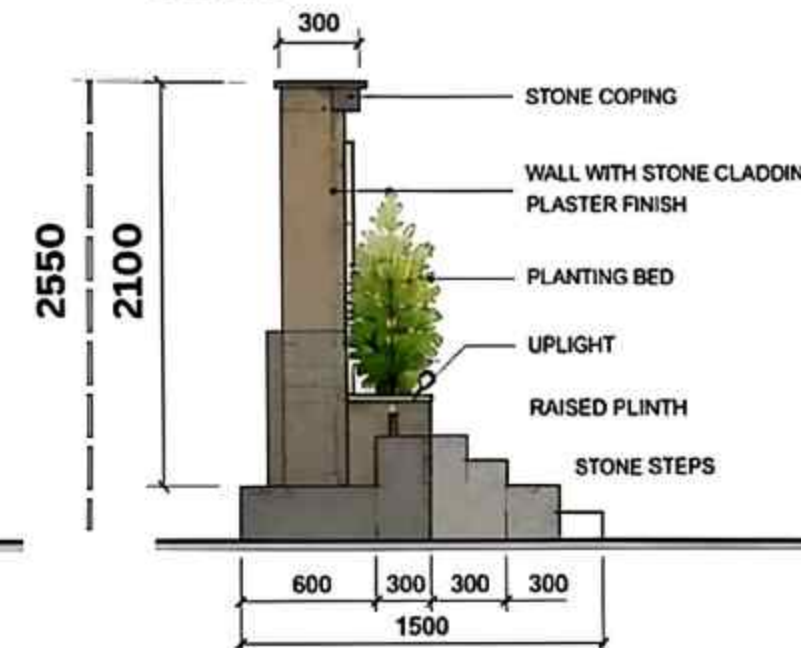

STEPS DETAIL (FRONT VIEW)
SCALE 1:25



NOTES

- ALL DIMENSIONS ARE IN MM.
- SIGNAGE LETTERS TO BE IN METAL (BRONZE / BRASS FINISH) OR STONE STANDING OFF THE BACK PANEL.
- UPLIGHTS TO BE WARM WHITE LED (3000K).
- PLANTING TO BE MAINTAINED AS PER LANDSCAPE PLAN.

KEY PLAN
N.T.S.

